



THIS IS NOT A SPECIFICATION OF WORK & IS FOR
TOWN PLANNING & BUILDING REGULATIONS ONLY.
ALL DIMENSIONS & JOIST ORIENTATION TO BE
CHECKED ON SITE BY CONTRACTOR PRIOR TO
COMMENCEMENT OF WORK. LOCATION & LAYOUT
PLANS HAVE BEEN DEVELOPED WITHOUT THE
USE OF ANY COPYRIGHT MATERIAL.

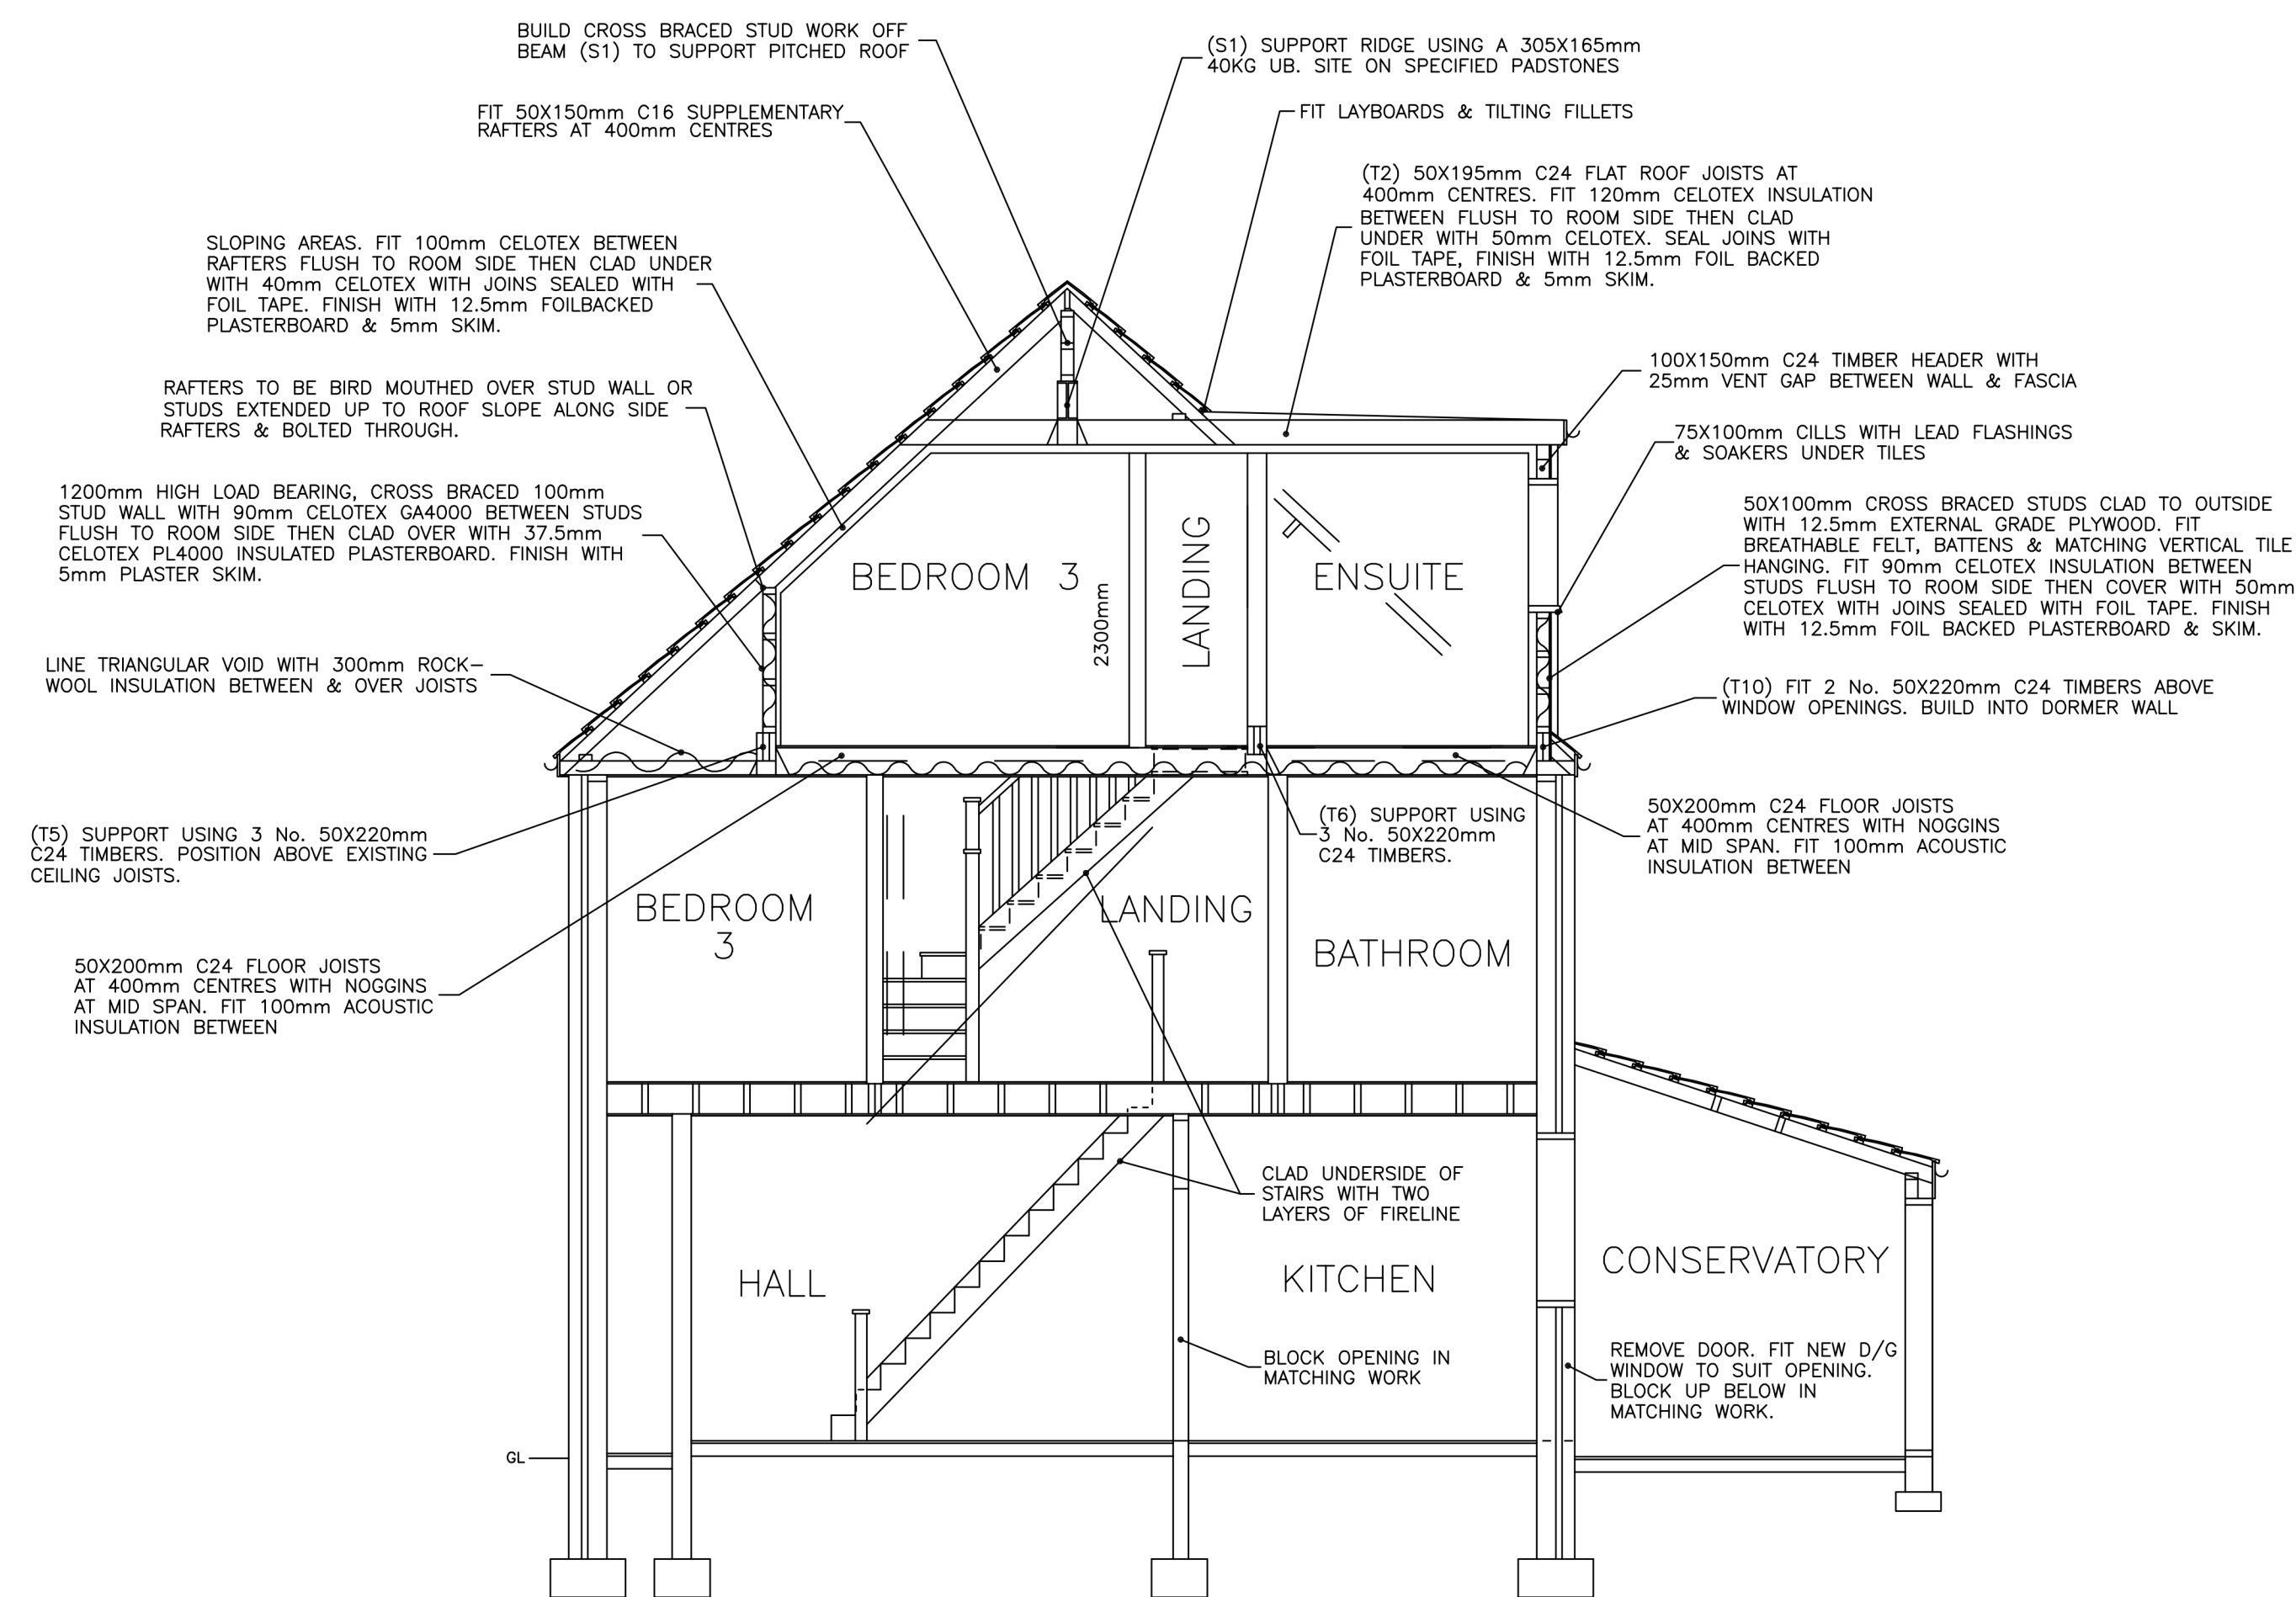

SECTION A-A

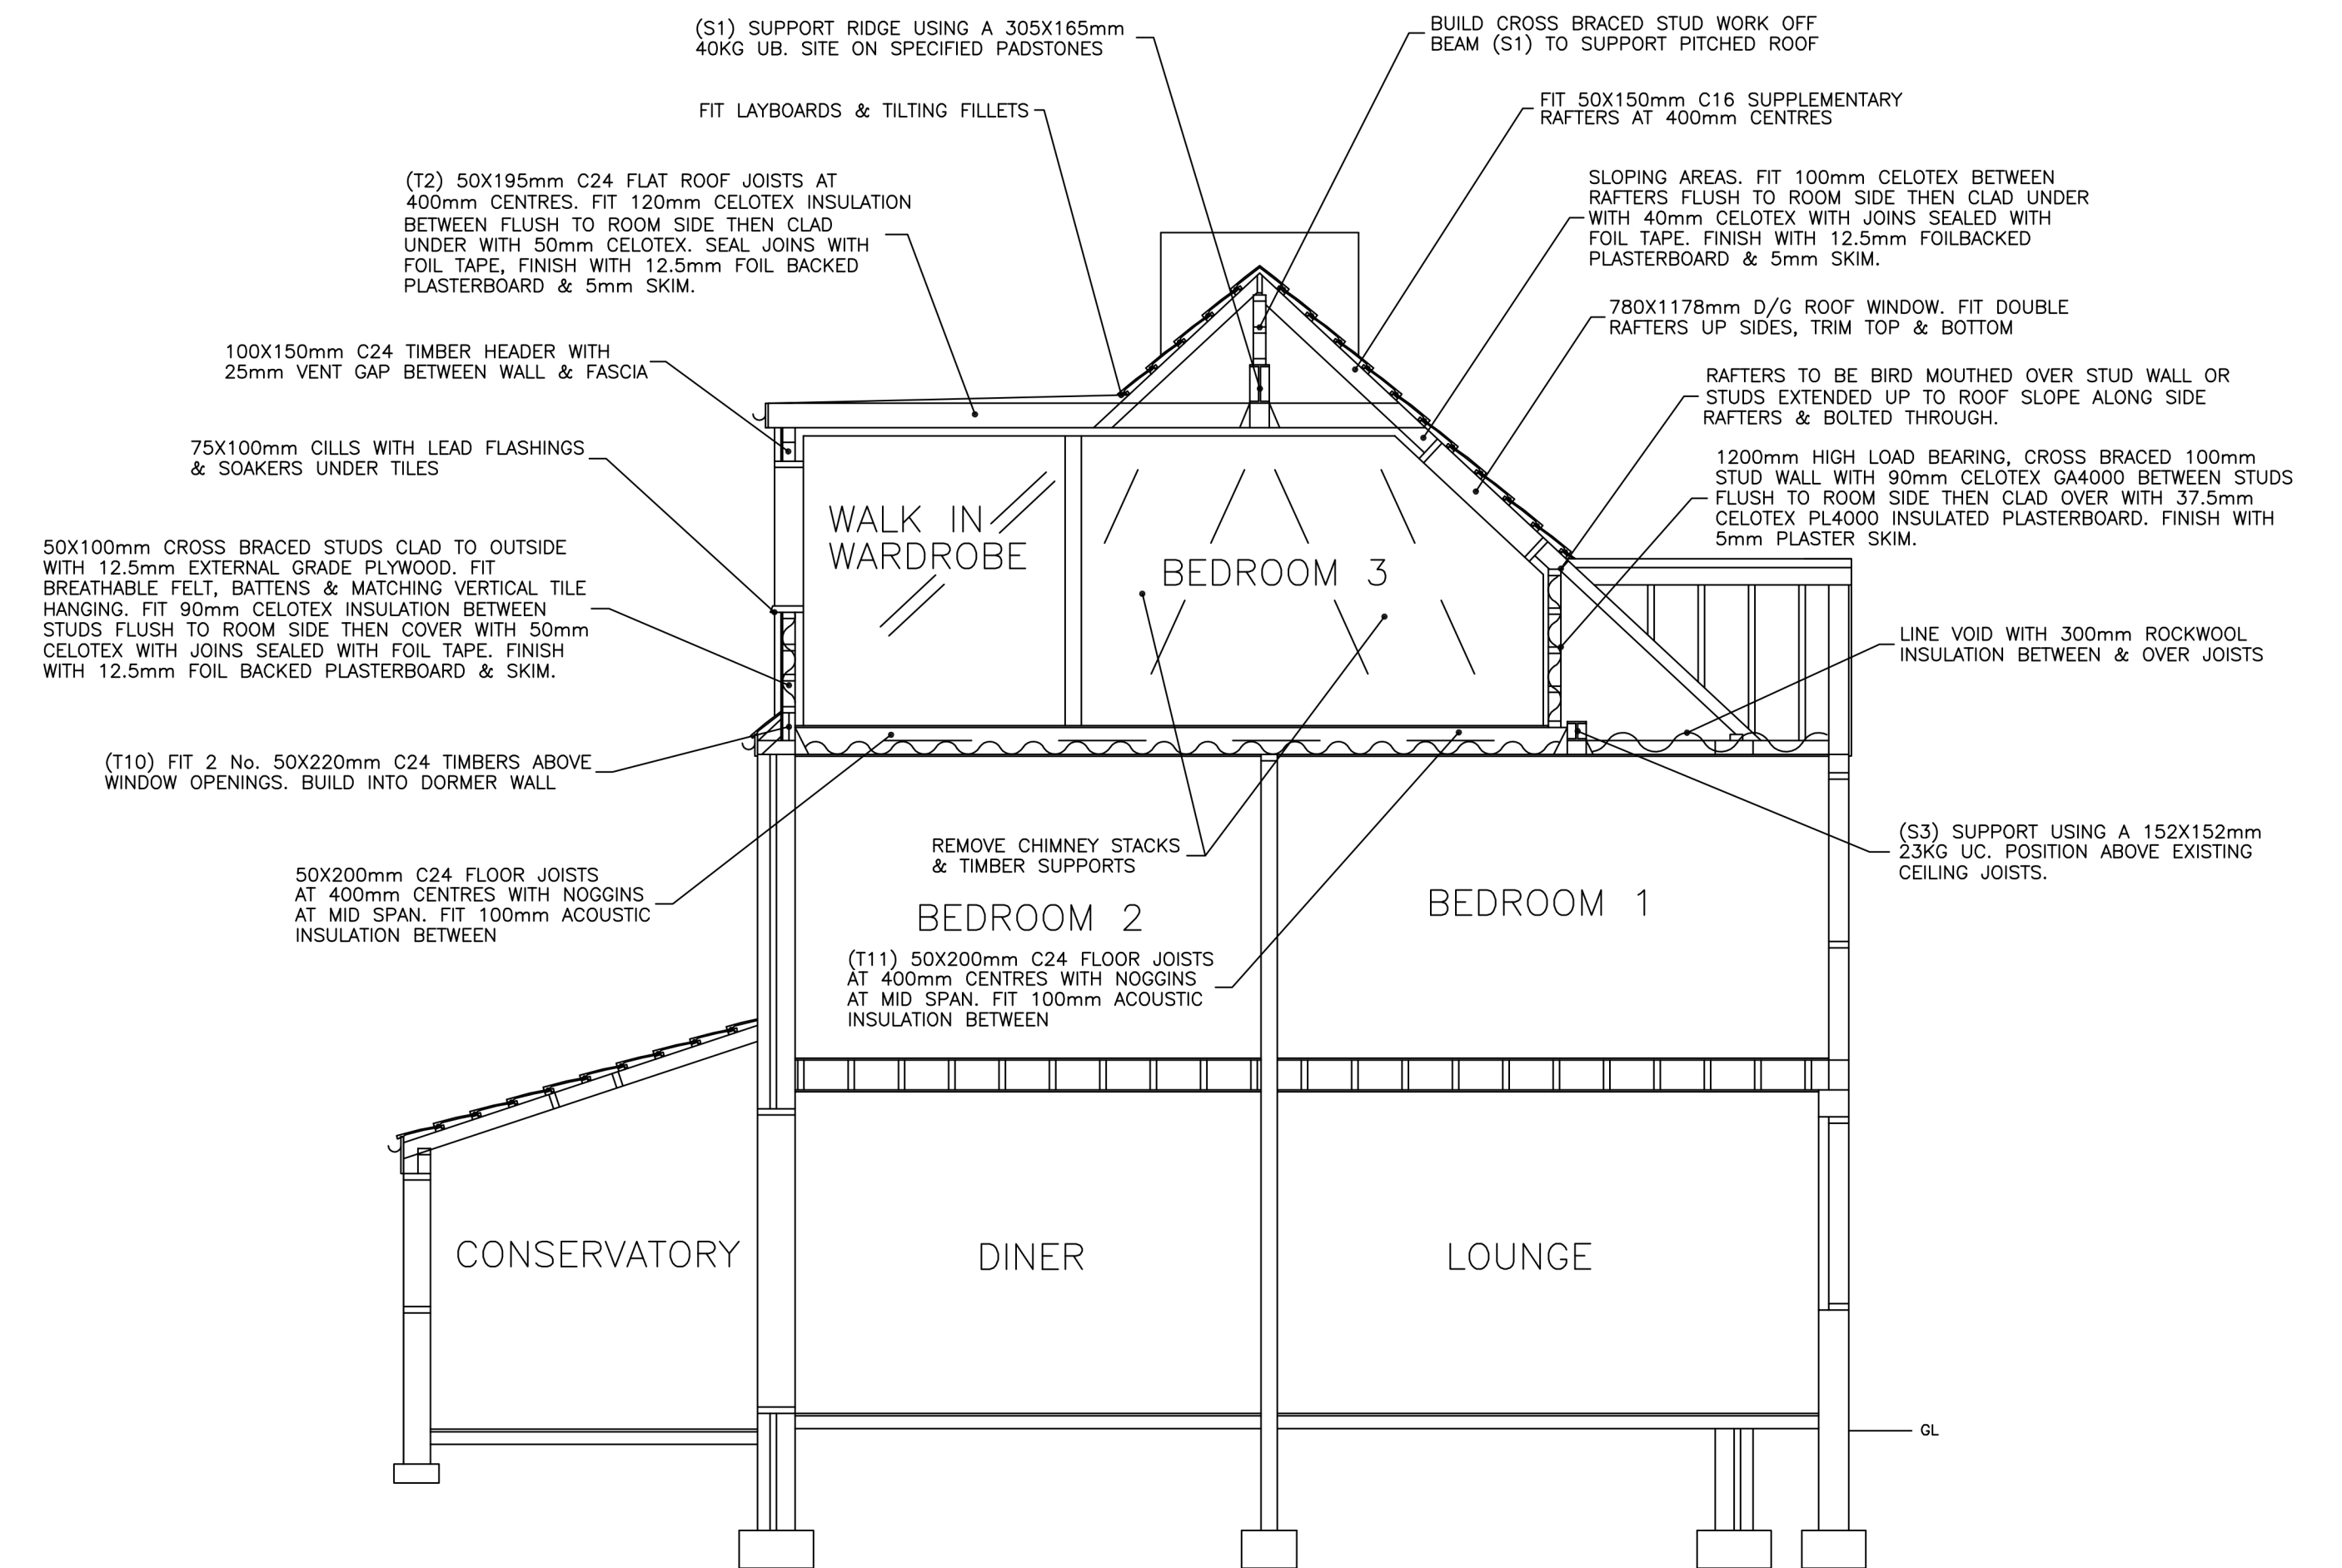

SECTION B-B

FOR
DATE: 07/01/2025
SCALES 1-50
DRAWN BY M. WARBURTON.
TELEPHONE 07814019651 OR 023-92349420.